


2 GLENNS CAMPUS PHASE 2 PLAN
A-0G/A-0G SCALE: 1" = 20'

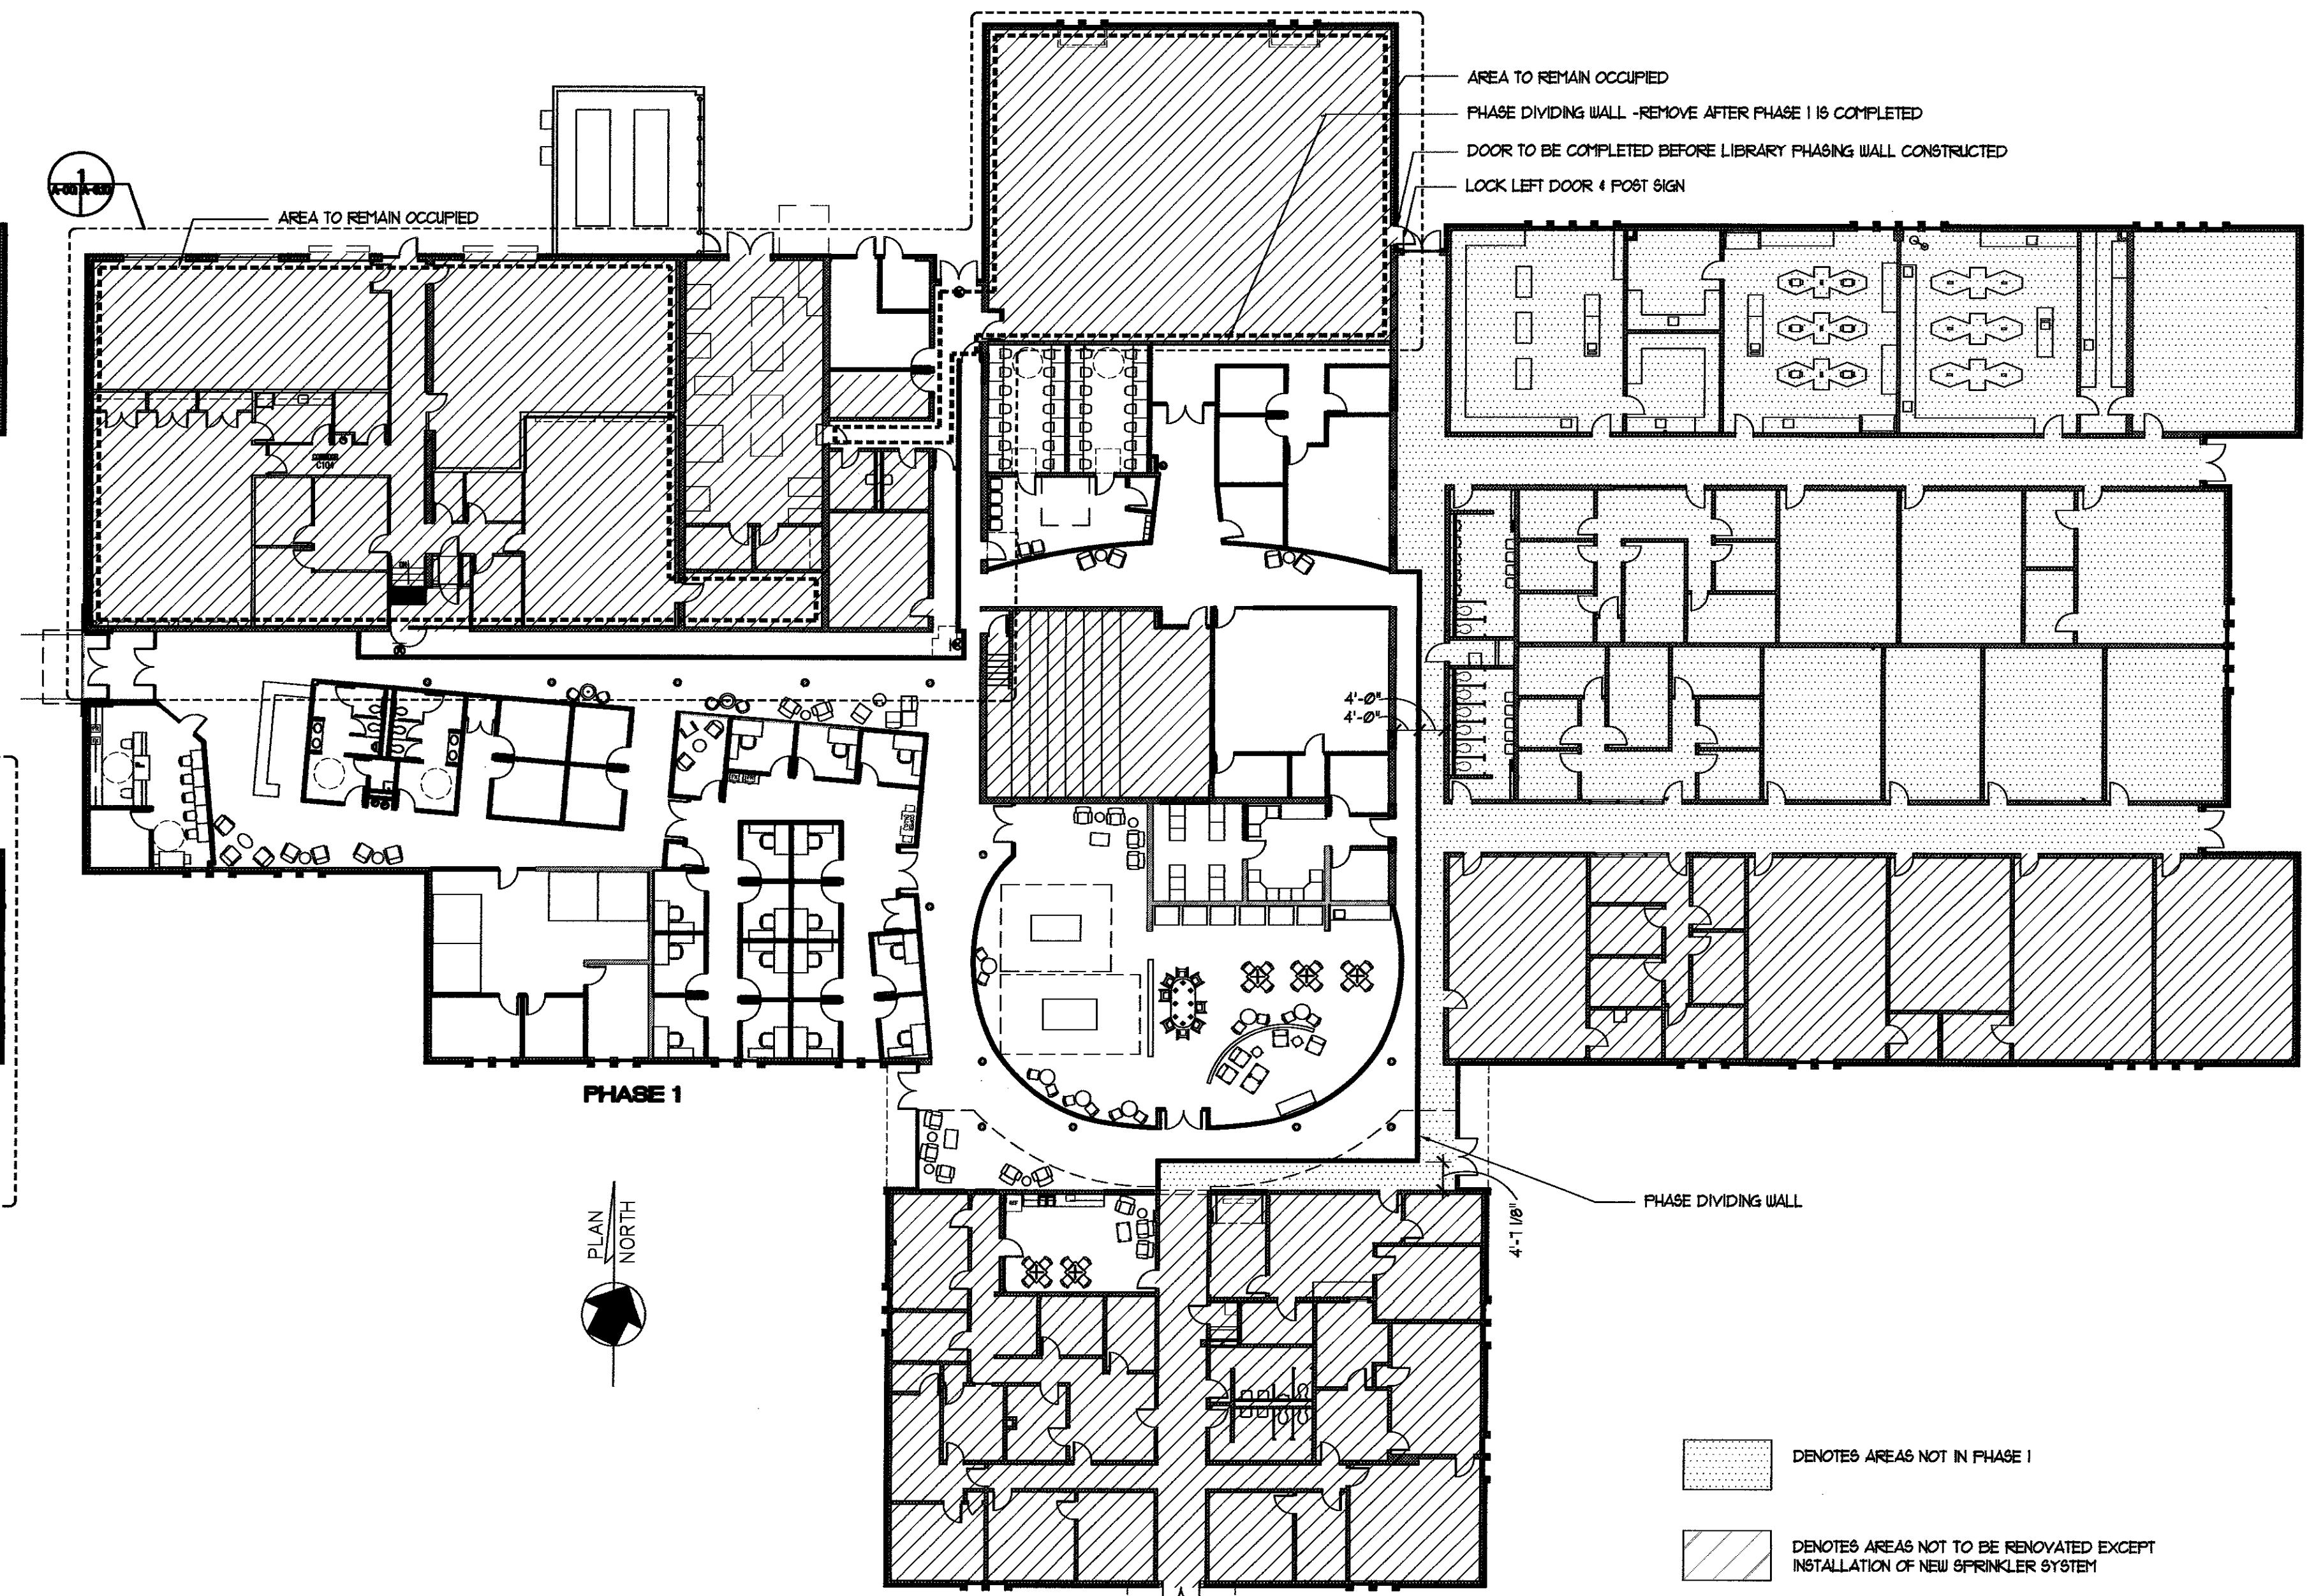

1 GLENNS CAMPUS PHASE 1 PLAN
A-0G/A-0G SCALE: 1" = 20'

GENERAL NOTE:
PHASE DIVIDING WALL TO REMAIN IN PLACE UNTIL SPRINKLER SYSTEM IN BOTH PHASES IS COMPLETE, FULLY FUNCTIONAL, AND TESTED.

GENERAL NOTES:
1. PHASE DIVIDING WALL TO REMAIN IN PLACE UNTIL SPRINKLER SYSTEM IN BOTH PHASES IS COMPLETE, FULLY FUNCTIONAL, AND TESTED.
2. ALL DEMOLITION AND CONSTRUCTION TO BE ACCOMPLISHED IN COMPLIANCE WITH THE VIRGINIA STATE FIRE PREVENTION CODE AND NFPA 241

PHASE DIVIDING WALL TYPE

FASTENERS • 16" O.C. MAX.
METAL SLIP-TRACK HEAD
FIRE RATED SEALANT - BOTH SIDES
24 GA. SHEET METAL WHERE REQUIRED
PARALLEL TO DECK
FIRE RATED ASSEMBLIES
UNDERSIDE OF STRUCTURE ABOVE
5/8" GUD TYPE "X" EACH SIDE
3" GLASS FIBER SOUND ATTENUATION BLANKET WHERE INDICATED
METAL STUD • 16" O.C. MAX.
CONTINUOUS METAL "C" RUNNER
12" GAP • FLOOR - FILL W/ CONTINUOUS FIRE RATED SEALANT BOTH SIDES
TOP OF STRUCTURAL SLAB
FASTENERS • 16" O.C. MAX.

NON-BEARING

TYPE	TOTAL THK.	STUD SIZE	GA.	LIMITING HGT. W/ STUDS • 16" O.C.	NOTES	STC RTG.	UL NO.	FIRE RTG.
P	4 1/8"	5 5/8" x 25	25	16'-0"	SOUND BLANKETS GUD TO STRUCTURE	44	U 465	1 HR

PROVIDE MID-POINT BLOCKING (TYP.)
• 1/240 MAXIMUM ALLOWABLE DEFLECTION